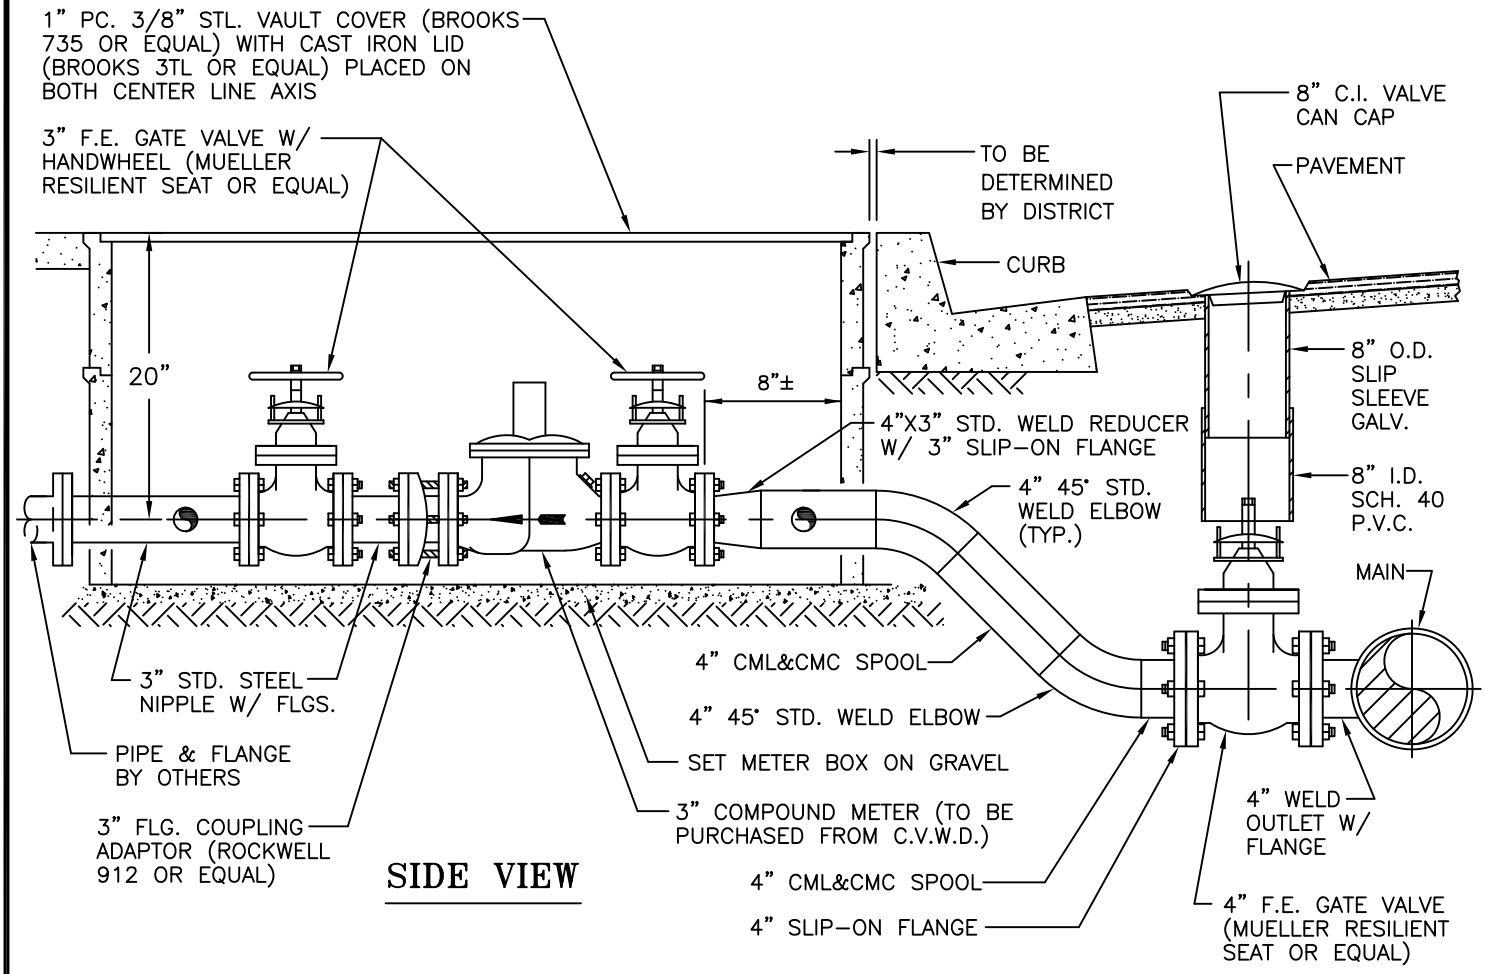

SIDE VIEW

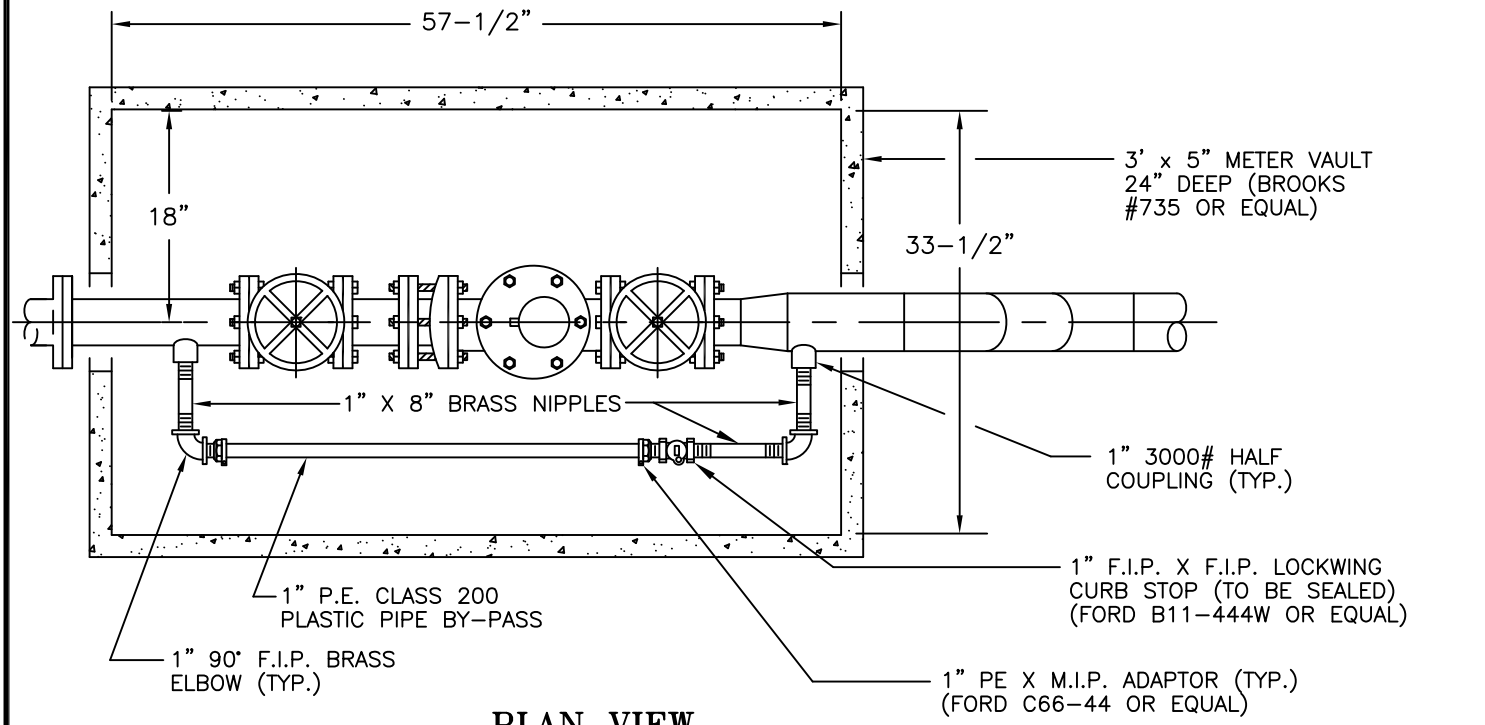

PLAN VIEW

CRESCENTA VALLEY WATER DISTRICT

DRAWN: JAH DATE: 6/10	REV.	3" COMPOUND METER W/1" BY-PASS INSTALLATION	DWG. NO. 10-04W